OPTION FOR 60' WIDE BUILDING ADDITION
AND 10' WIDE SIDEYARD

SKETCH TO ILLUSTRATE
CONSENT APPLICATION
ON THE
JOHNSTON/FOX PROPERTIES
COLBORNE ONTARIO
SCALE = 1 : 500 METRIC
FILE 2-6991 MAY 11, 2005

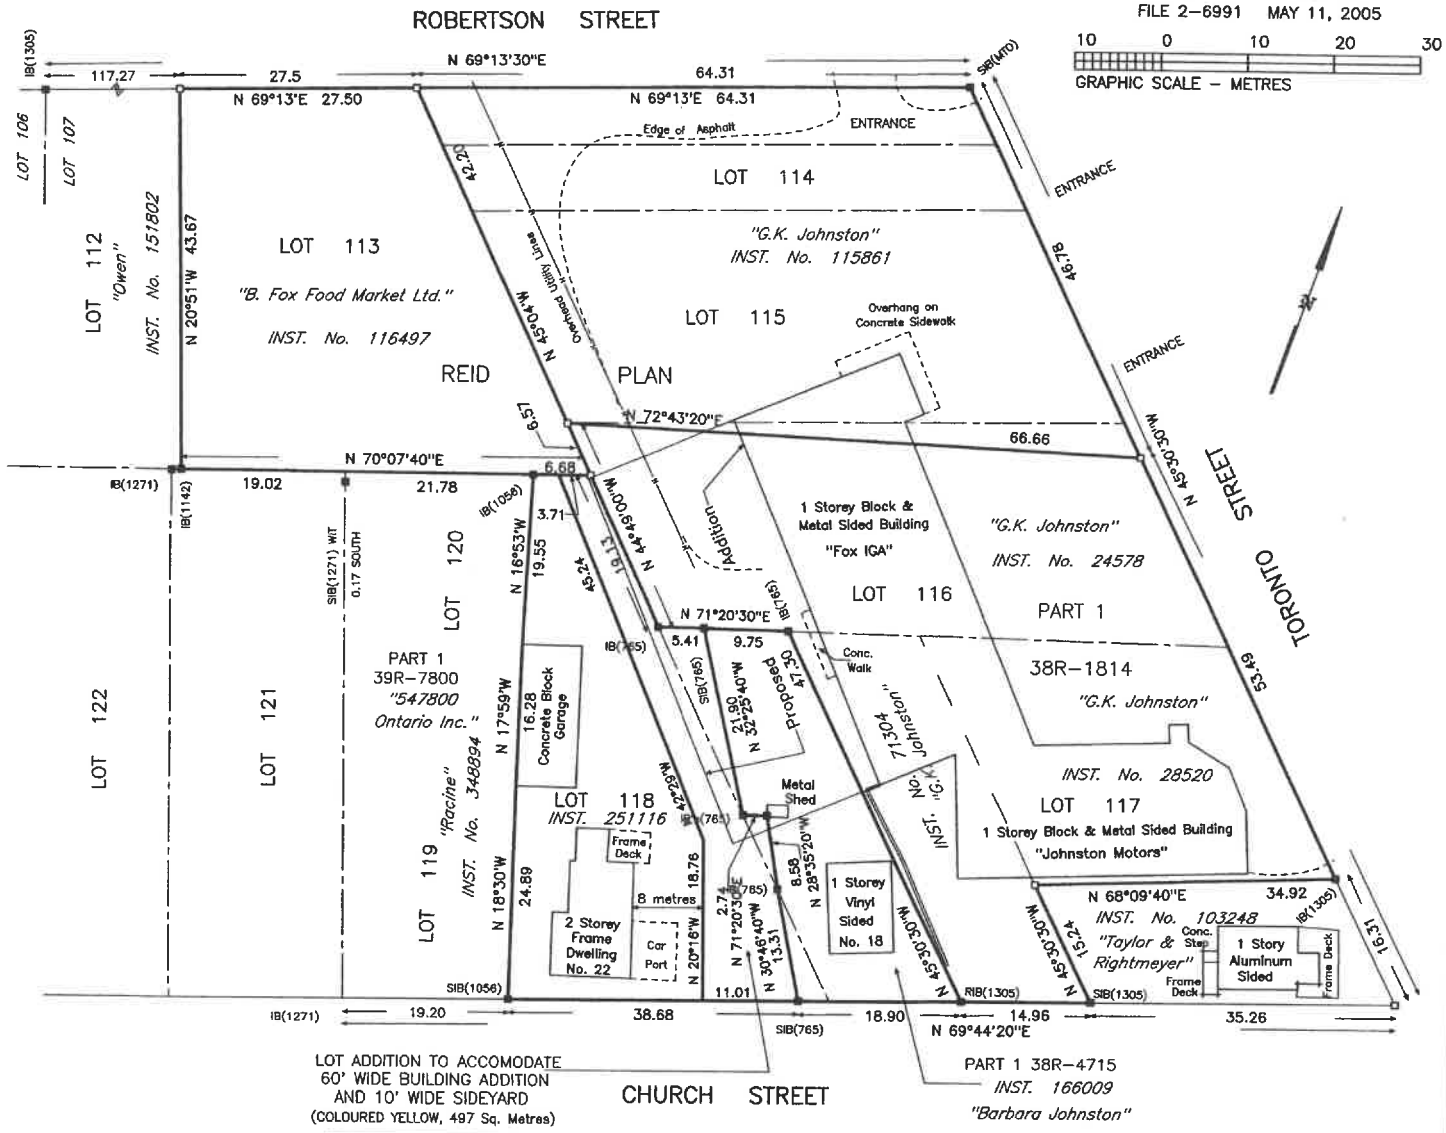

GRAPHIC SCALE – METRES (10 0 10 20 30)

GIFFORD, HARRIS SURVEYING LTD.
ONTARIO LAND SURVEYORS
HEAD OFFICE: UNIT 1, RIVERVIEW BUSINESS CENTRE, 255 GLEN MILLER ROAD
TRENTON, ONT. MAIL = BOX 5294, RR 5, TRENTON, K8V 5P8
PHONE (613) 392-2177 & (613) 394-6646
CAMPBELLFORD, COBOURG & PICTON CALL (877) 394-6646

DRAWN BY :	PARTY CHIEF:	D:\ROB\SU\DATA\B1\2-6991*.* 2005/05/11, OPTION60.PL*	FILE N° 2-6991